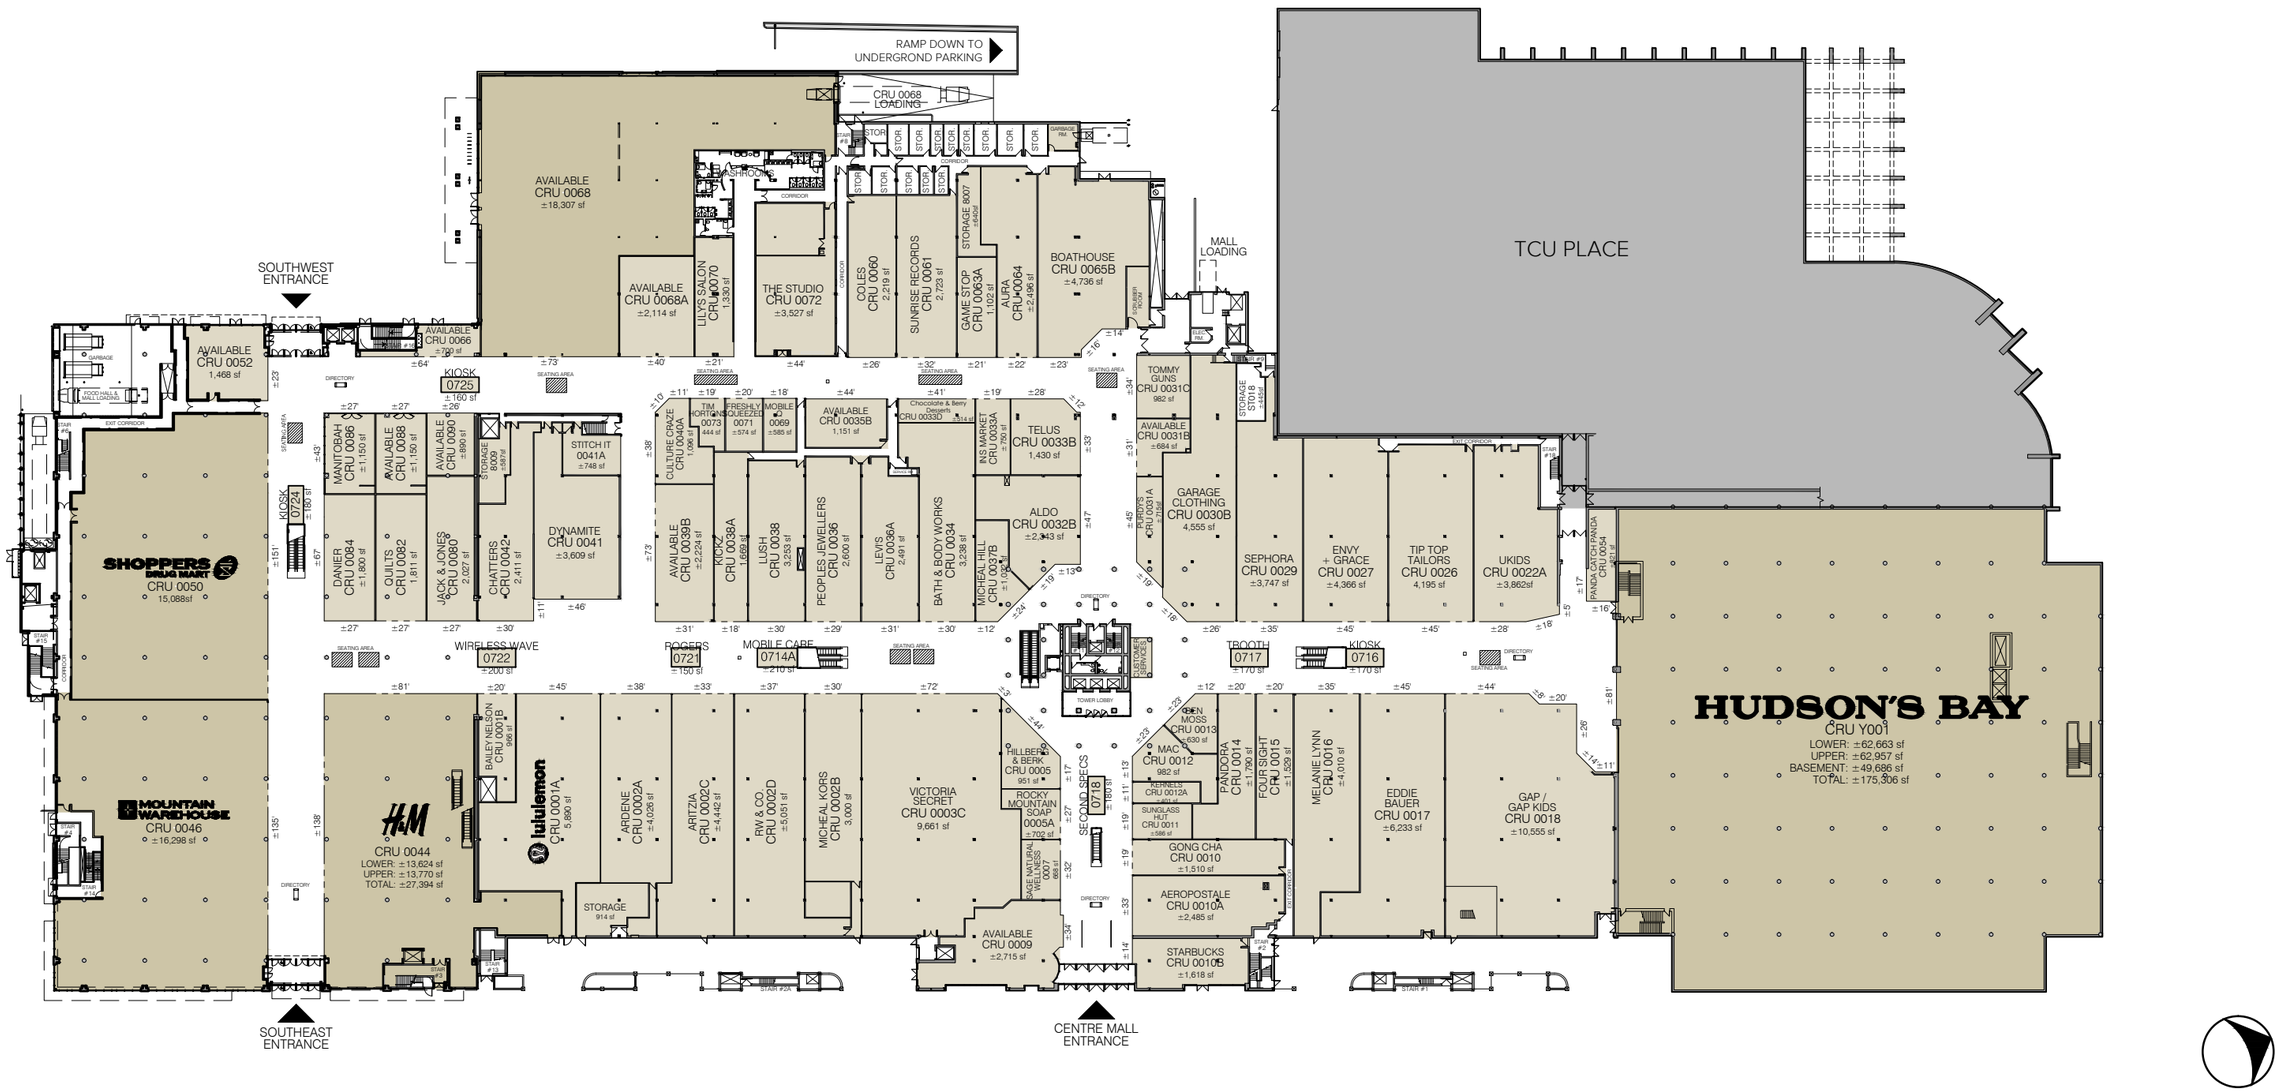

MMCARCHITECTS

CUSHMAN & WAKEFIELD Asset Services

EXISTING MERCHANDISING PLAN - LOWER LEVEL / MIDTOWN

SCALE: 1" = 80'-0" / JUL 15, 2024

SASKATOON, SK / MP-101

MIDTOWN COMMON		
FCU #	TENANT	AREA
01	SUBWAY	±430 sf
02	THAI EXPRESS	±430 sf
03	EXTREME PITA	±430 sf
04	MIA PASTA	±600 sf
05	OPA!	±600 sf
06	MANCHU WOK	±600 sf
07	FRESHSLICE	±600 sf
08	EDO	±600 sf
09	DAIRY QUEEN / ORANGE JULIUS	±400 sf
10	UMI SUSHI	±400 sf
11	BOOSTER JUICE	±300 sf
12	A&W	±600 sf
13	KFC	±600 sf
14	TACO TIME	±600 sf
15	BOURBON ST. GRILL	±600 sf
16	NY FRIES	±600 sf

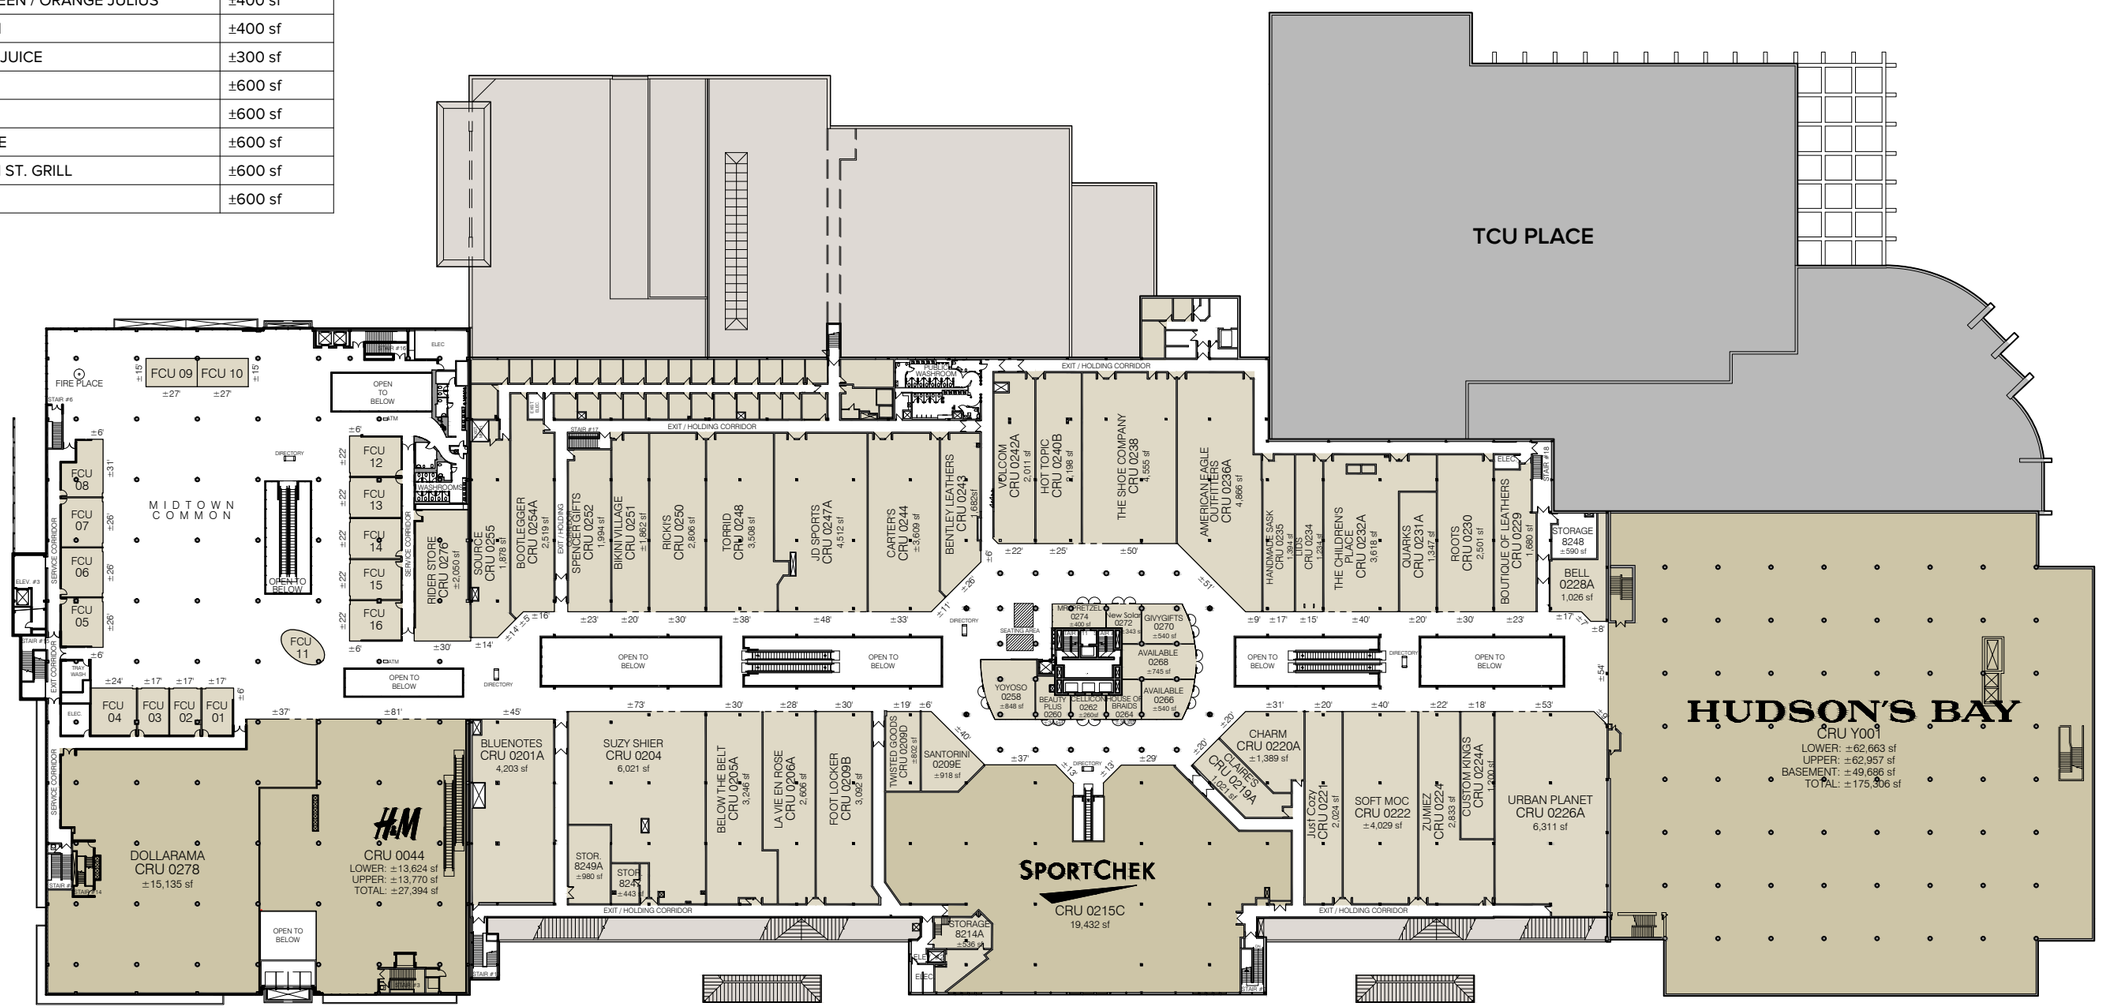

MMCARCHITECTS

CUSHMAN & WAKEFIELD Asset Services

EXISTING MERCHANDISING PLAN - UPPER LEVEL / MIDTOWN

SCALE: 1' = 80'-0" / JUL 15, 2024

SASKATOON, SK / MP-201

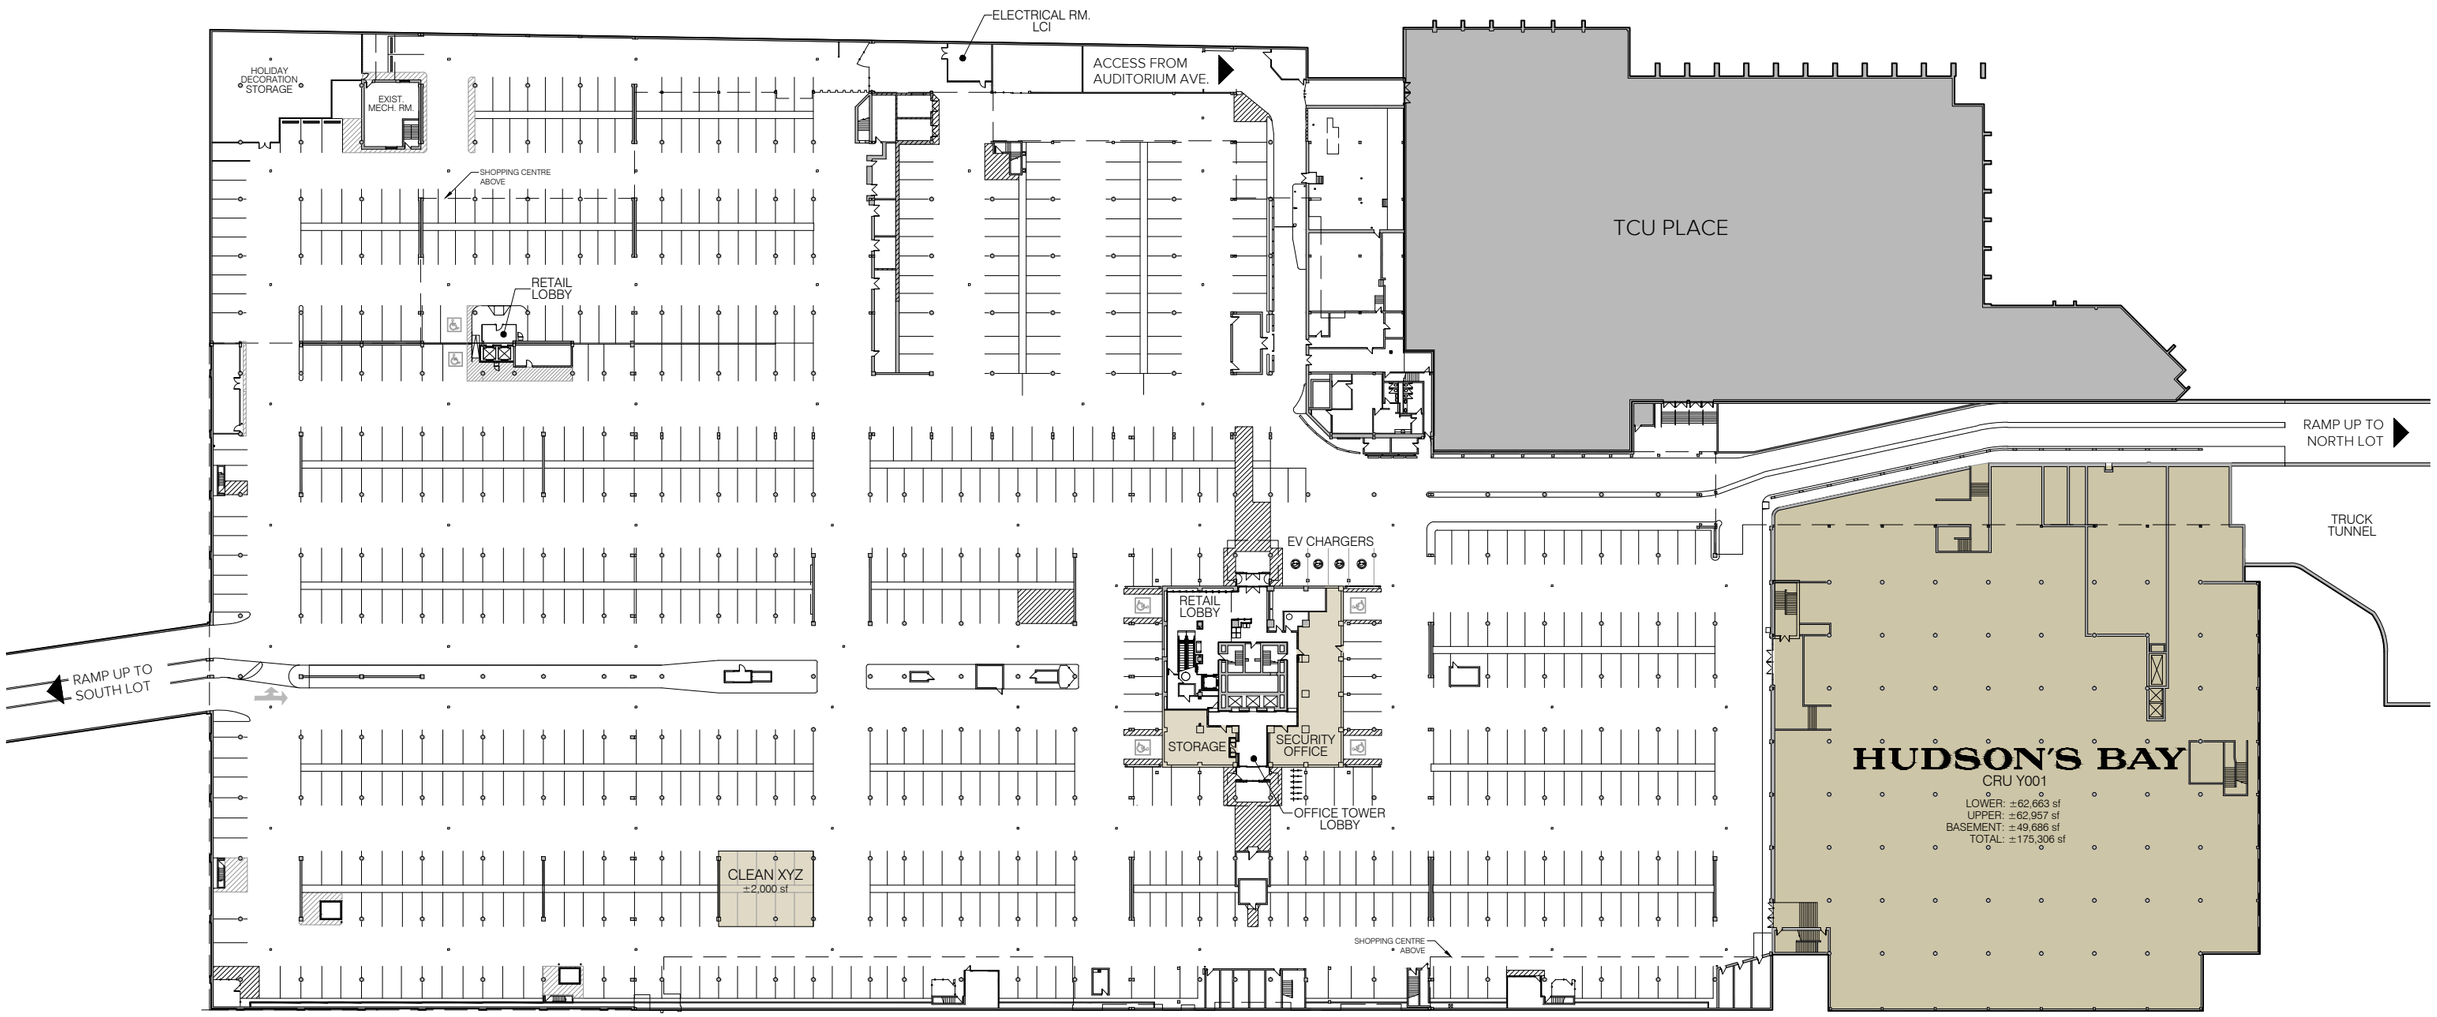

MMCARCHITECTS

CUSHMAN & WAKEFIELD
Asset Services

EXISTING MERCHANDISING PLAN - UNDERGROUND PARKING / MIDTOWN

SCALE: 1" = 80'-0" / JUL 15, 2024

SASKATOON, SK / MP-001