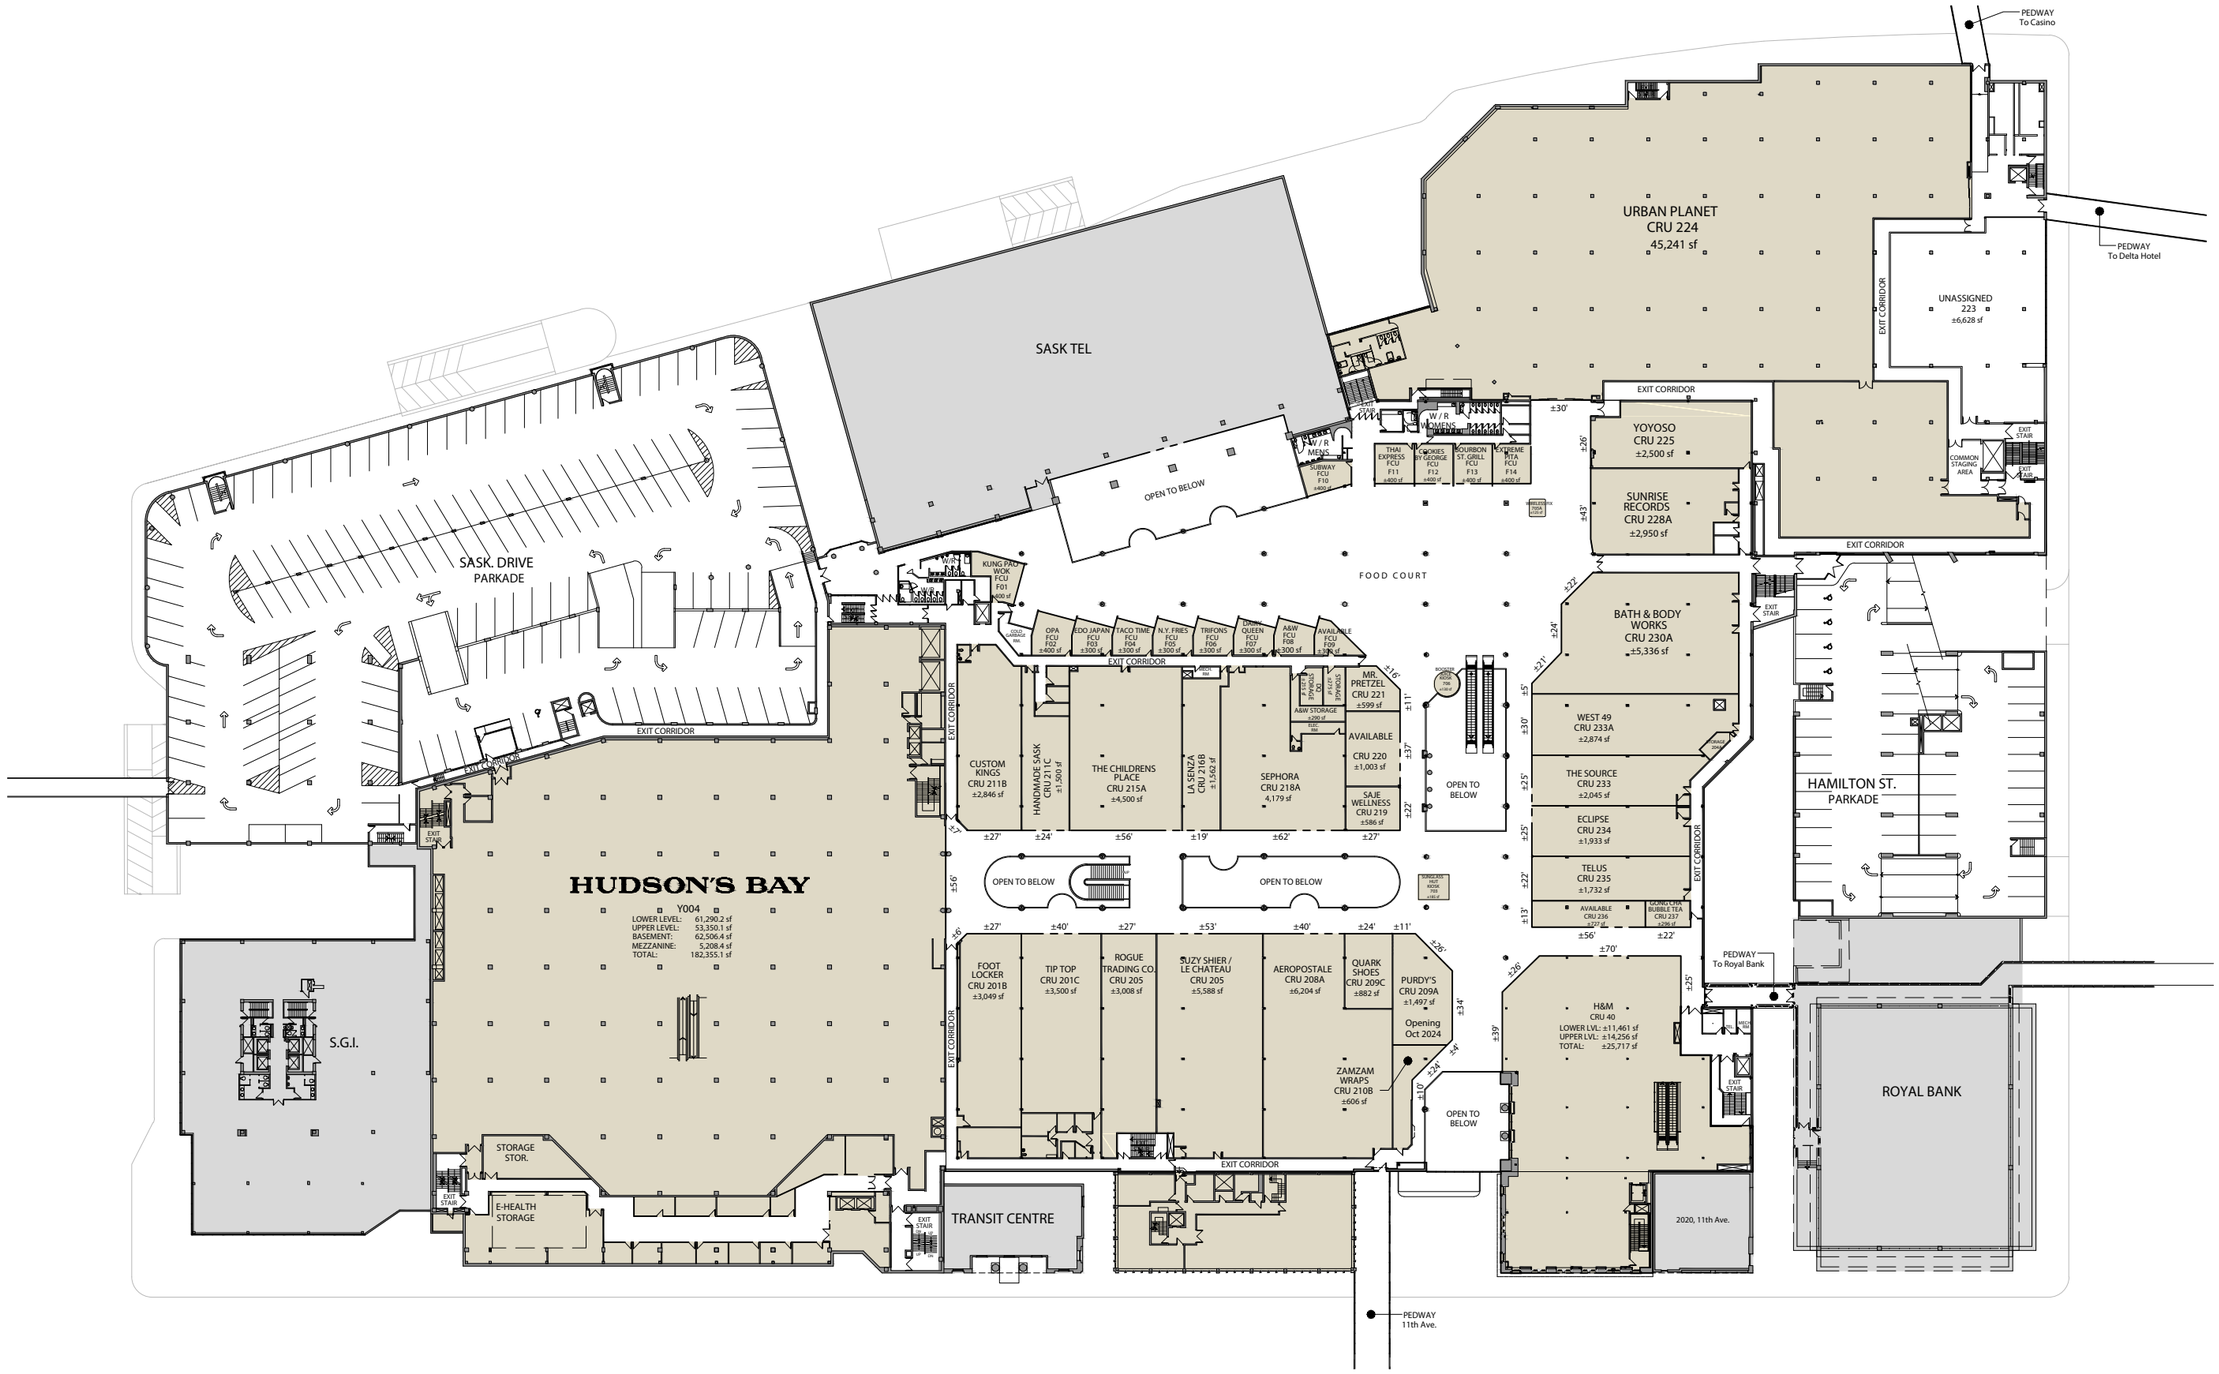

MMCARCHITECTS

CUSHMAN & WAKEFIELD Asset Services

EXISTING MERCHANDISING PLAN - UPPER LEVEL / CORNWALL CENTRE

SCALE: 1" = 75'-0" / 7/2024

REGINA, SK / MP-201

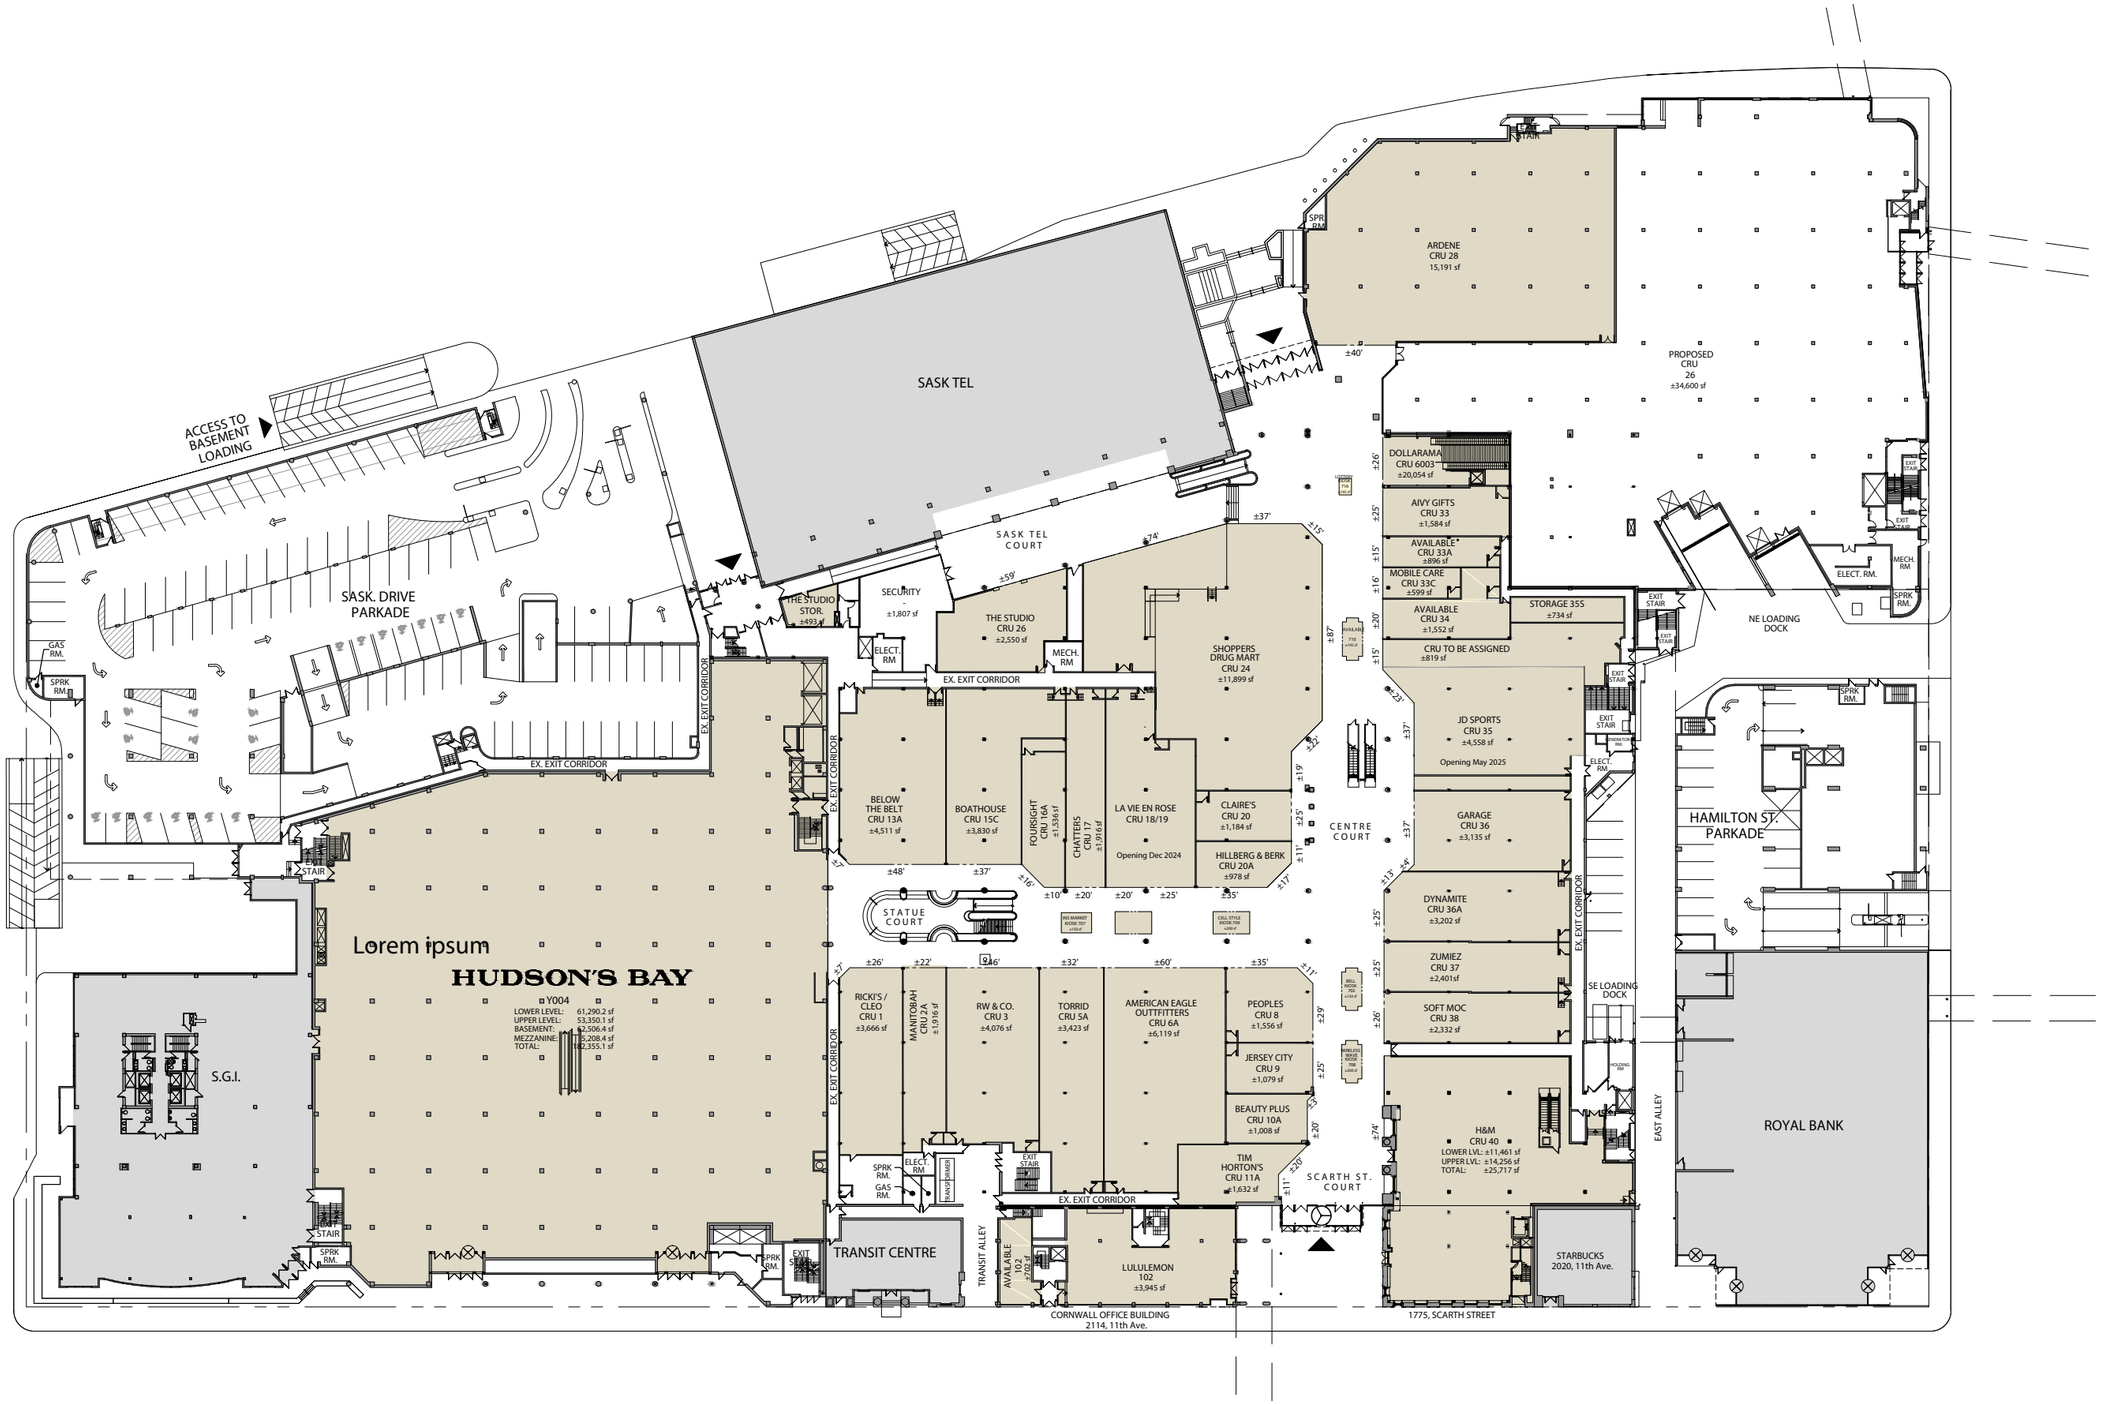

MMCARCHITECTS

CUSHMAN & WAKEFIELD Asset Services

EXISTING MERCHANDISING PLAN - LOWER LEVEL / CORNWALL CENTRE

SCALE: 1" = 75'-0" / 6/2024

REGINA, SK / MP-101