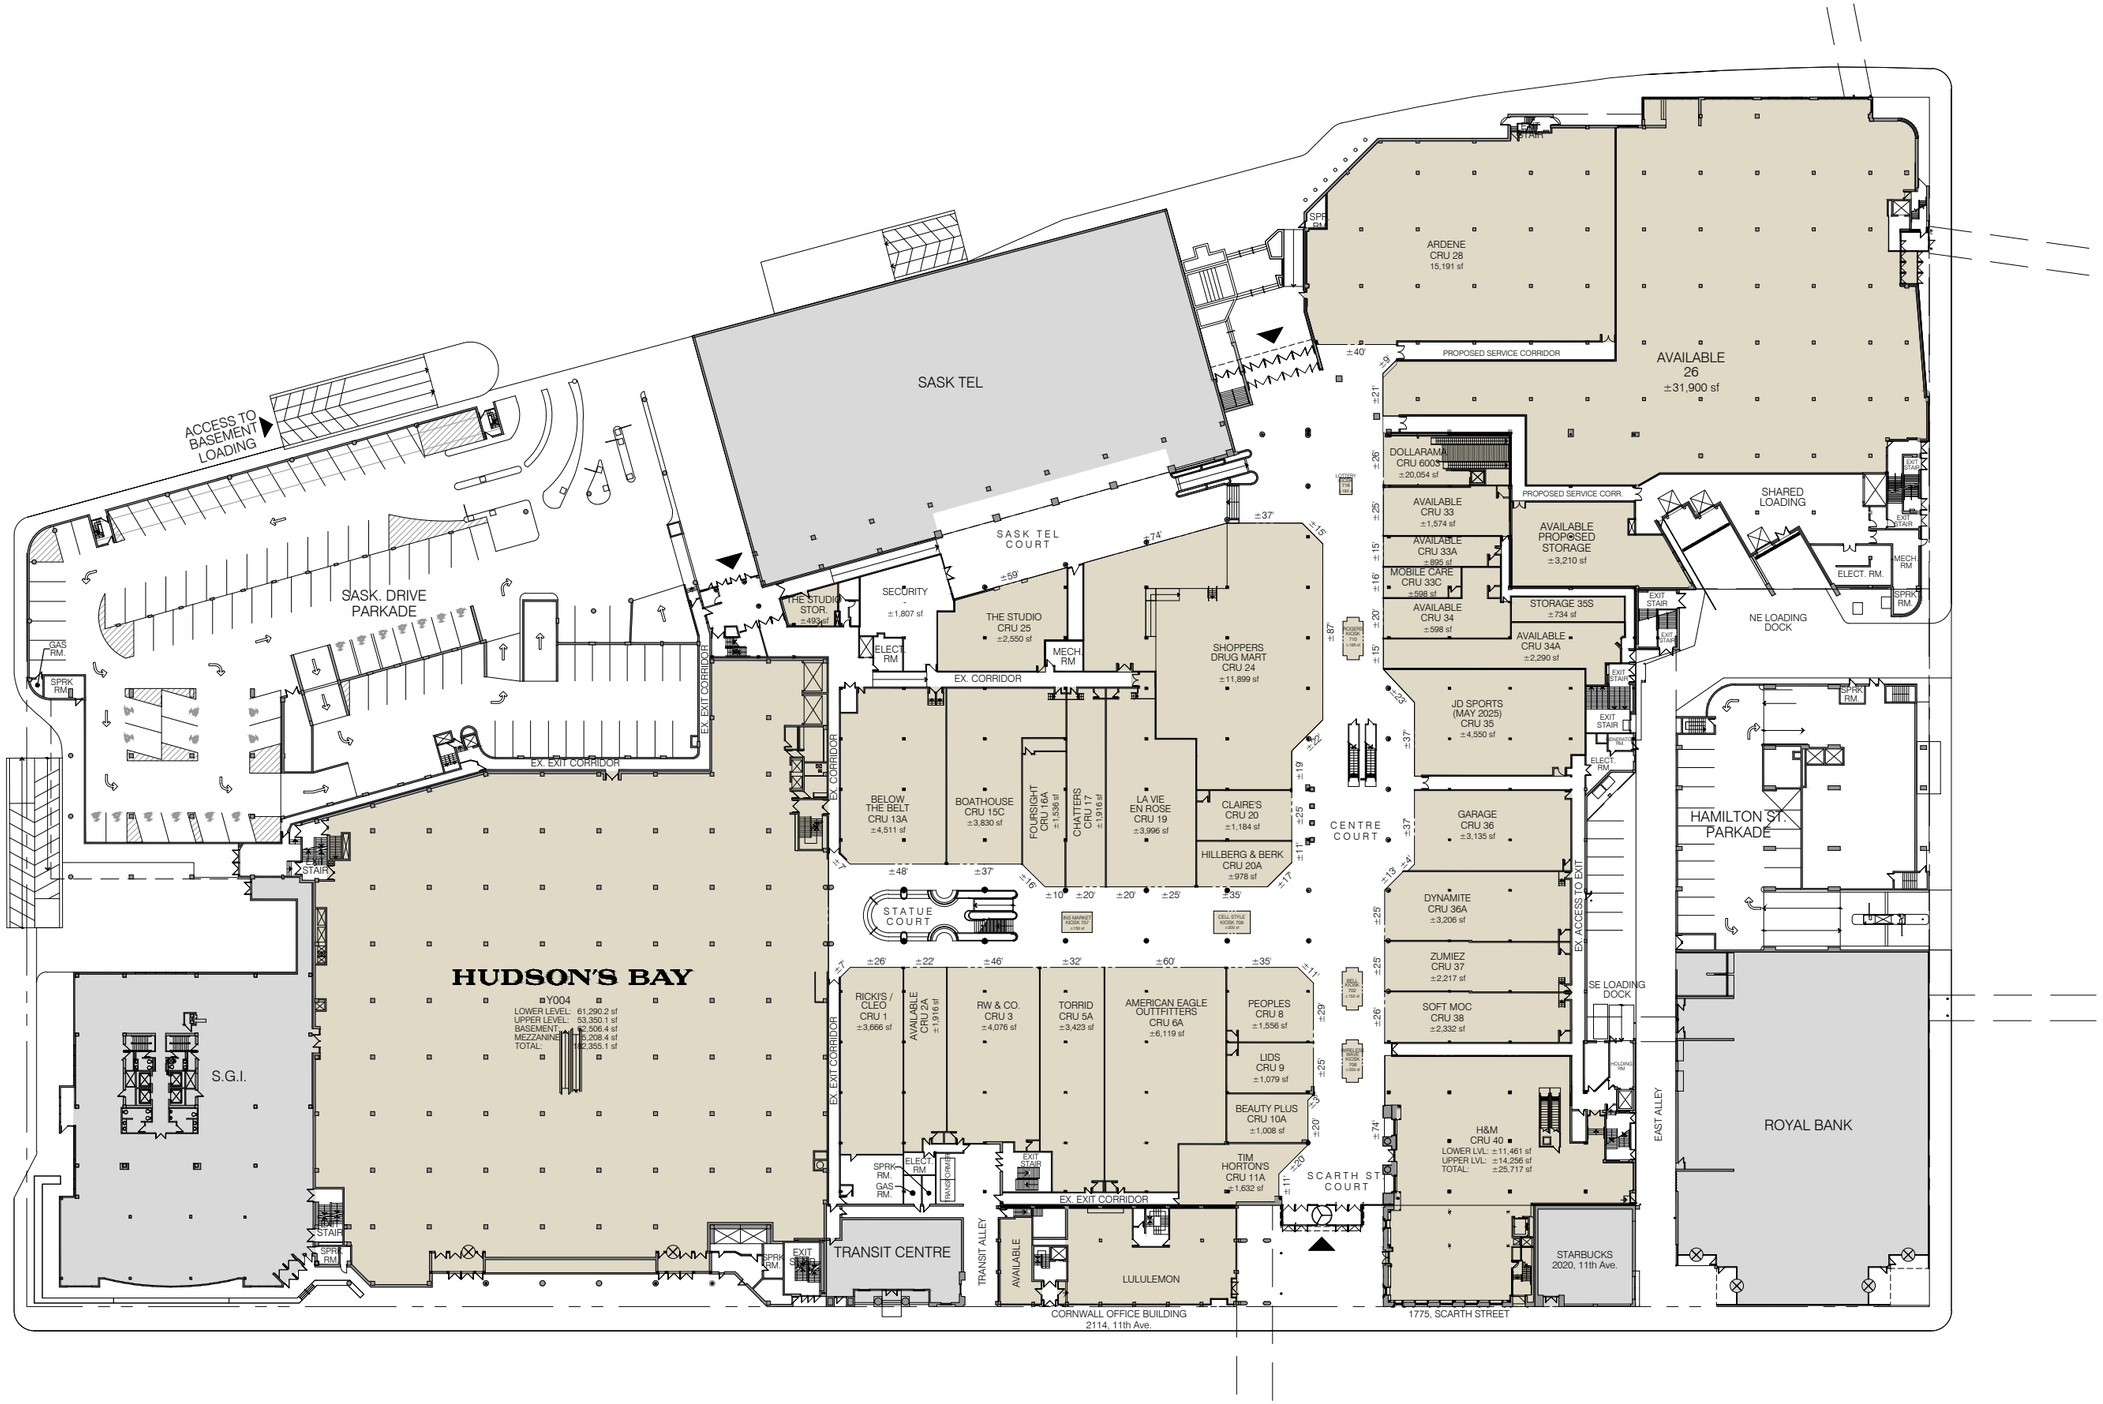

MMCARCHITECTS

CUSHMAN & WAKEFIELD Asset Services

EXISTING MERCHANDISING PLAN - LOWER LEVEL / CORNWALL CENTRE

SCALE: 1" = 75'-0" / NOV 18, 2024

REGINA, SK / MP-101

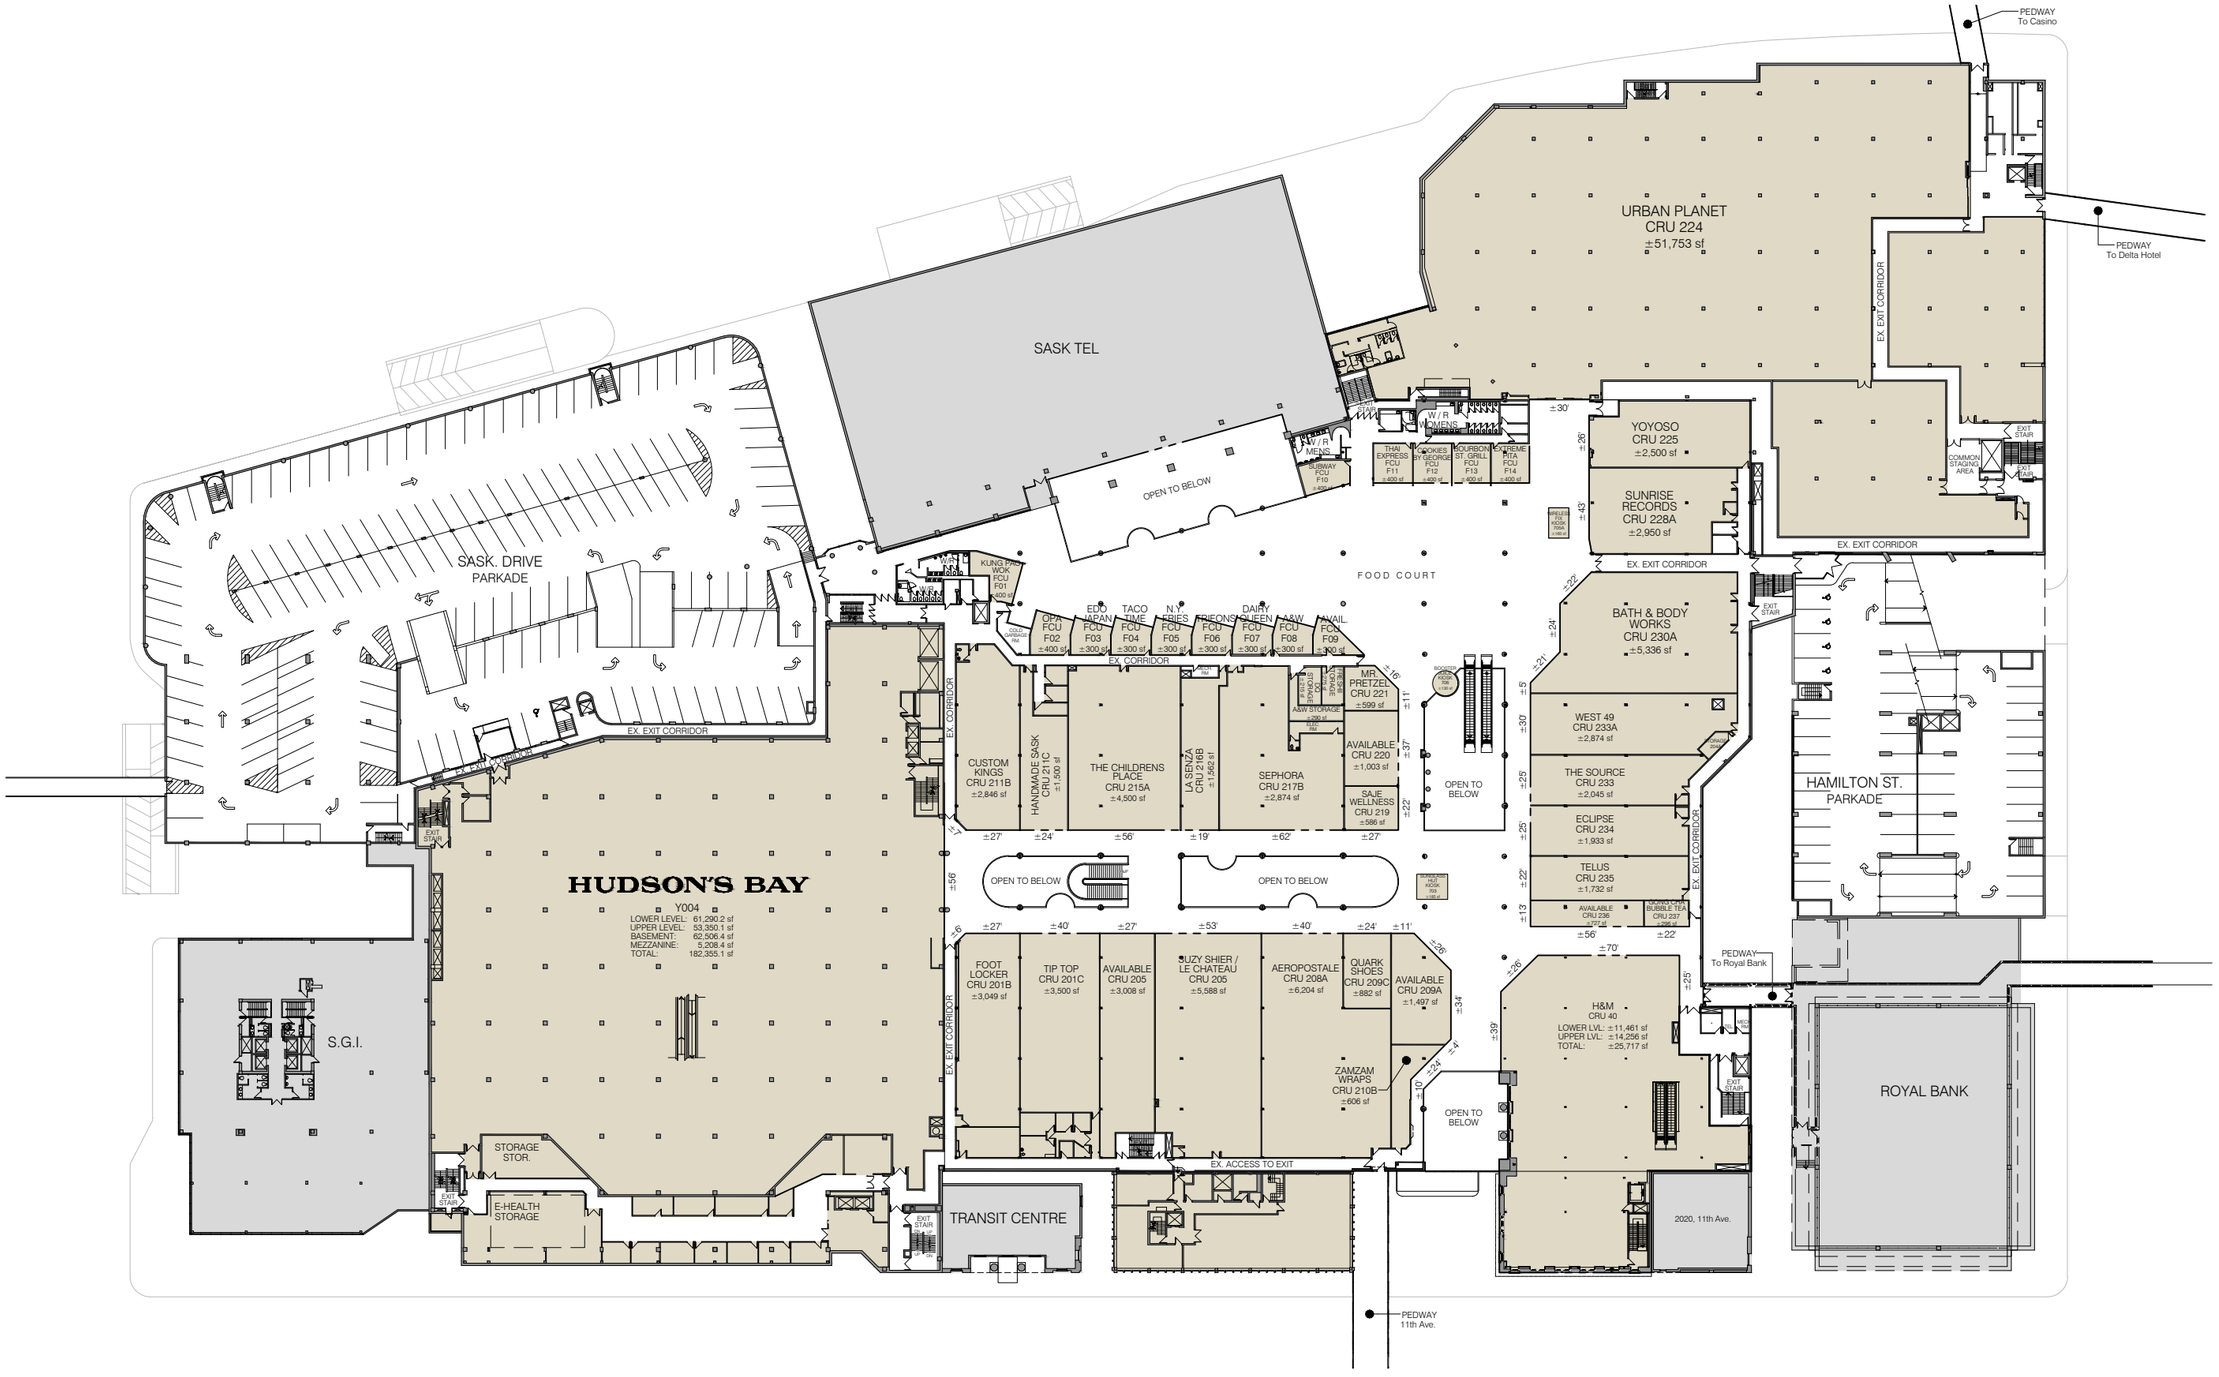

MMCARCHITECTS

CUSHMAN & WAKEFIELD Asset Services

EXISTING MERCHANDISING PLAN - UPPER LEVEL / CORNWALL CENTRE

SCALE: 1" = 75'-0" / NOV 18, 2024

REGINA, SK / MP-201